


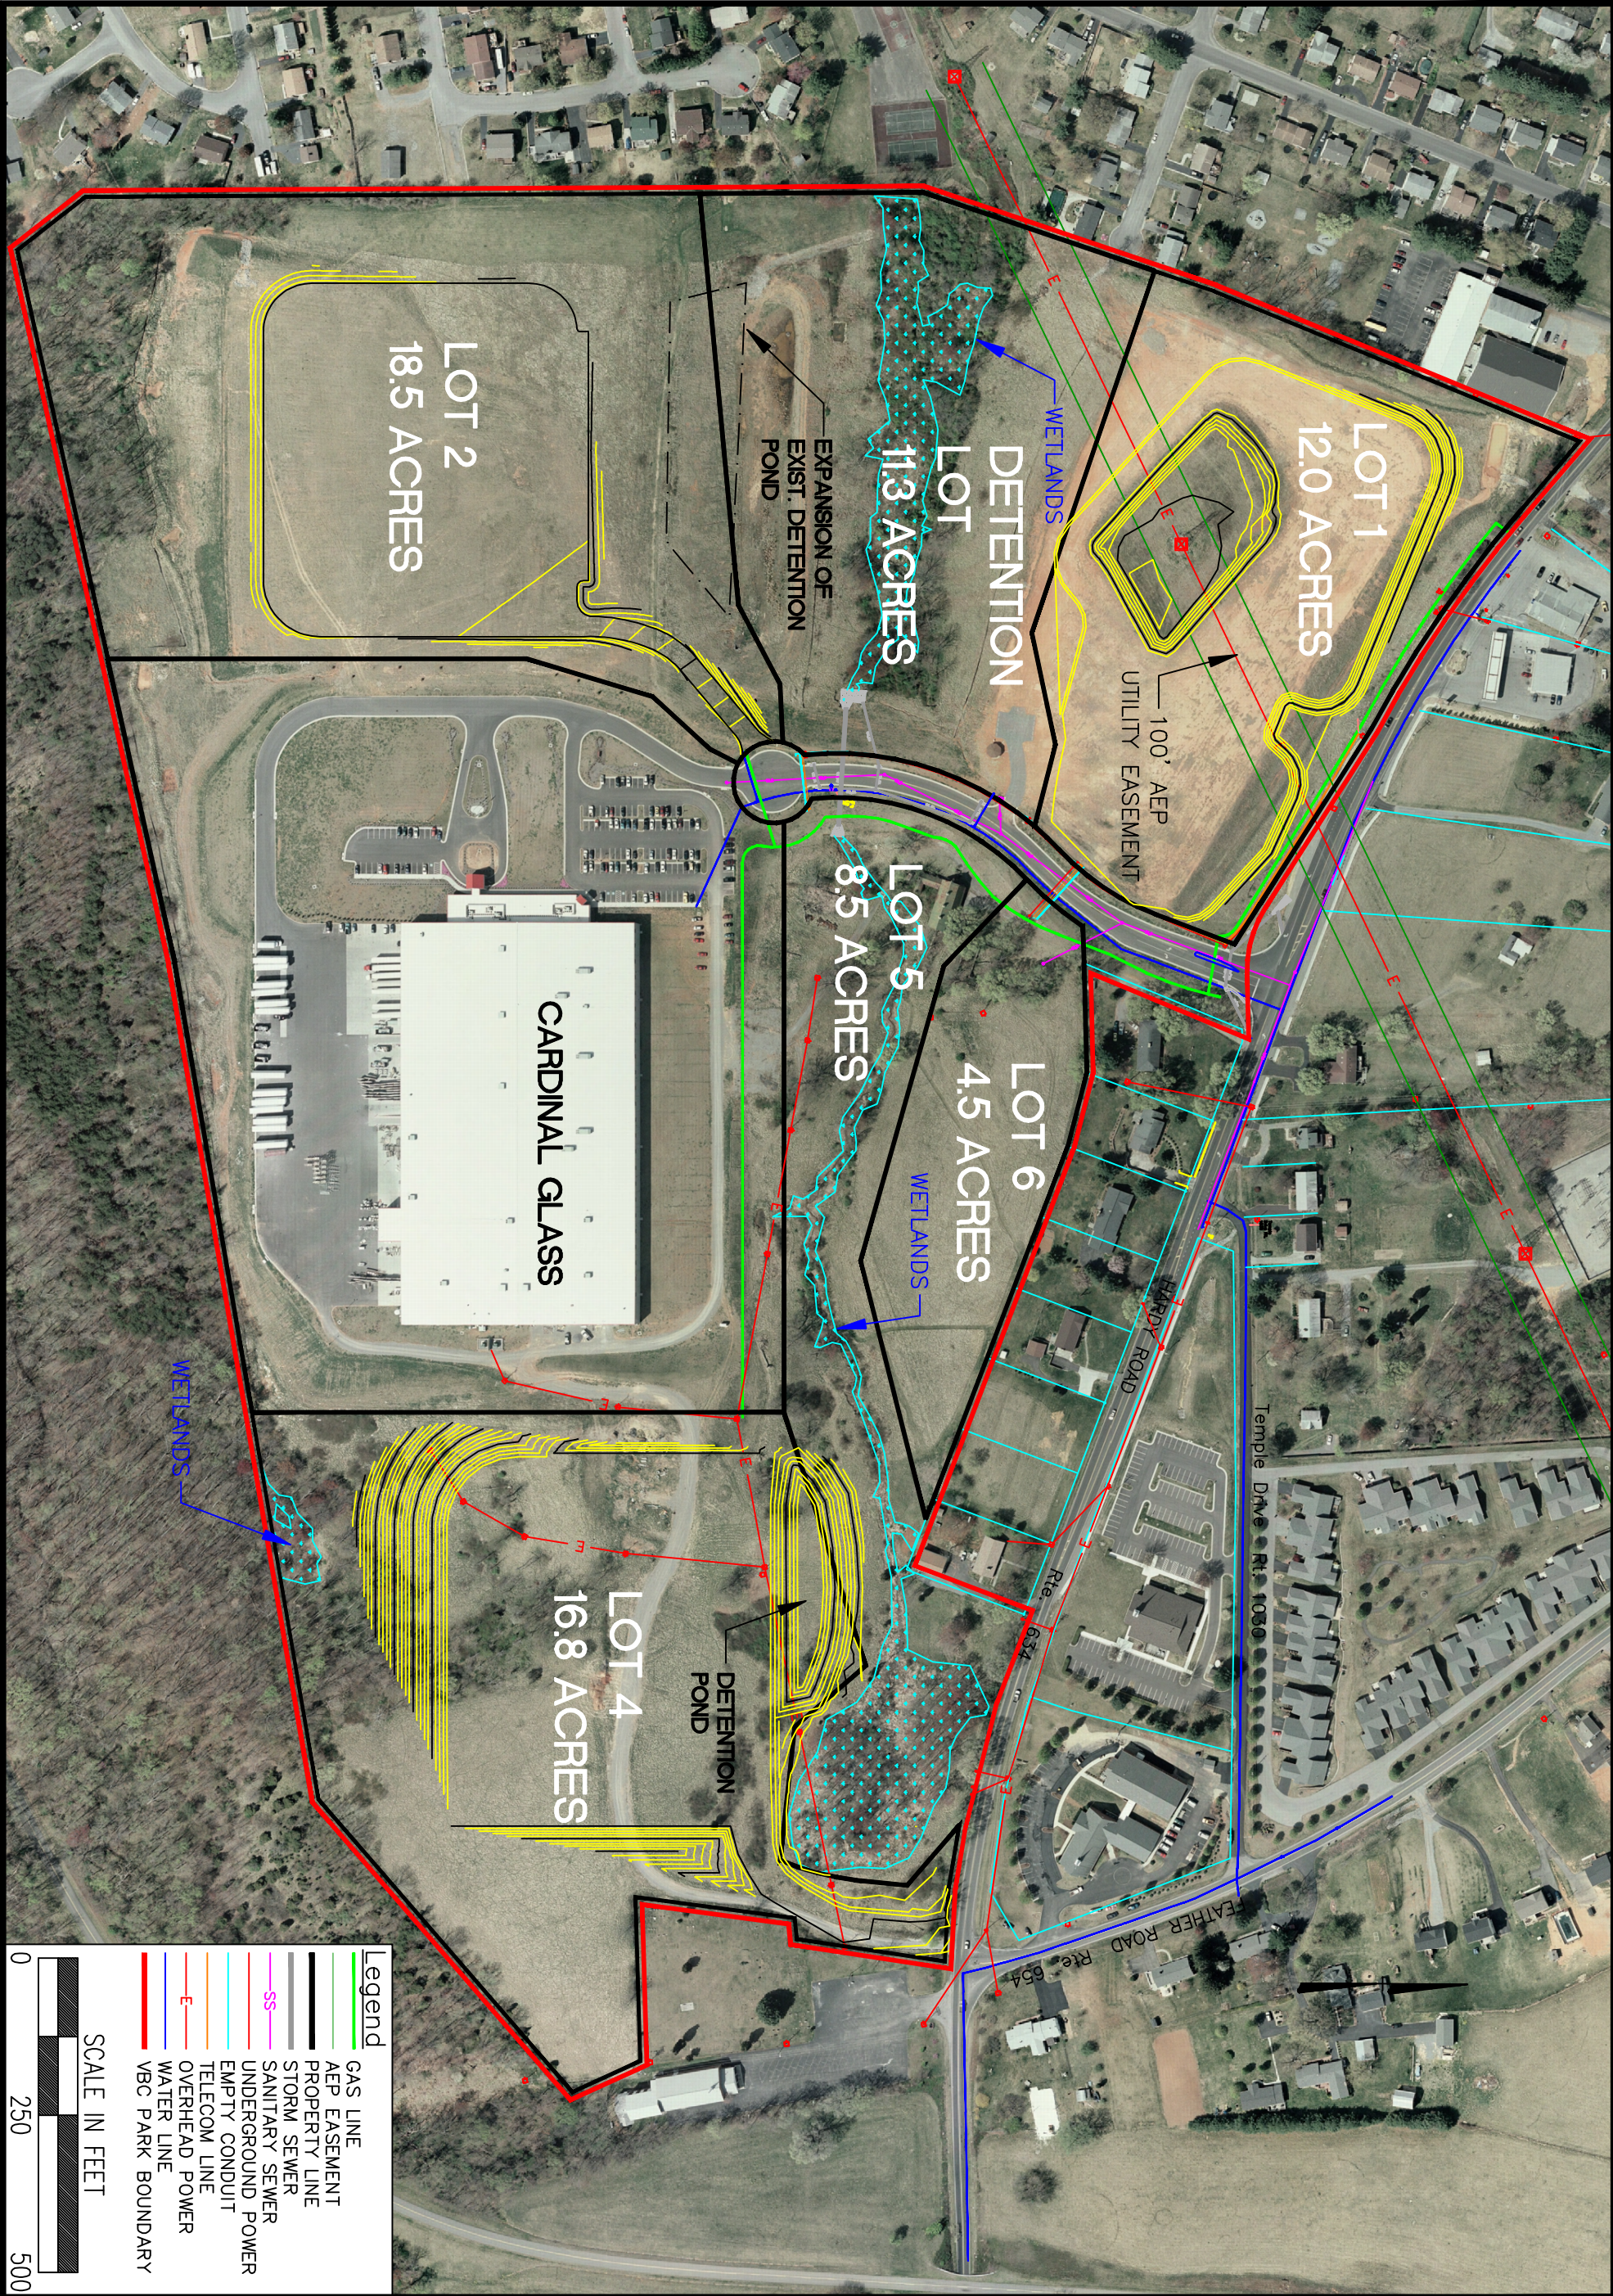

Mattern & Craig, Inc.
CONSULTING ENGINEERS • SURVEYORS
701 FIRST STREET, S.W.
ROANOKE, VIRGINIA 24016
(540) 345-9342
(540) 345-7691 FAX

VINTON BUSINESS CENTER
MASTER PLAN
TOWN OF VINTON, VIRGINIA

Designed By	RPK	Date	4/8/10
Drawn By	RPK	Scale	1"=250'
Checked By	BCC	Comm No.	1955EX
		Sheet No.	2